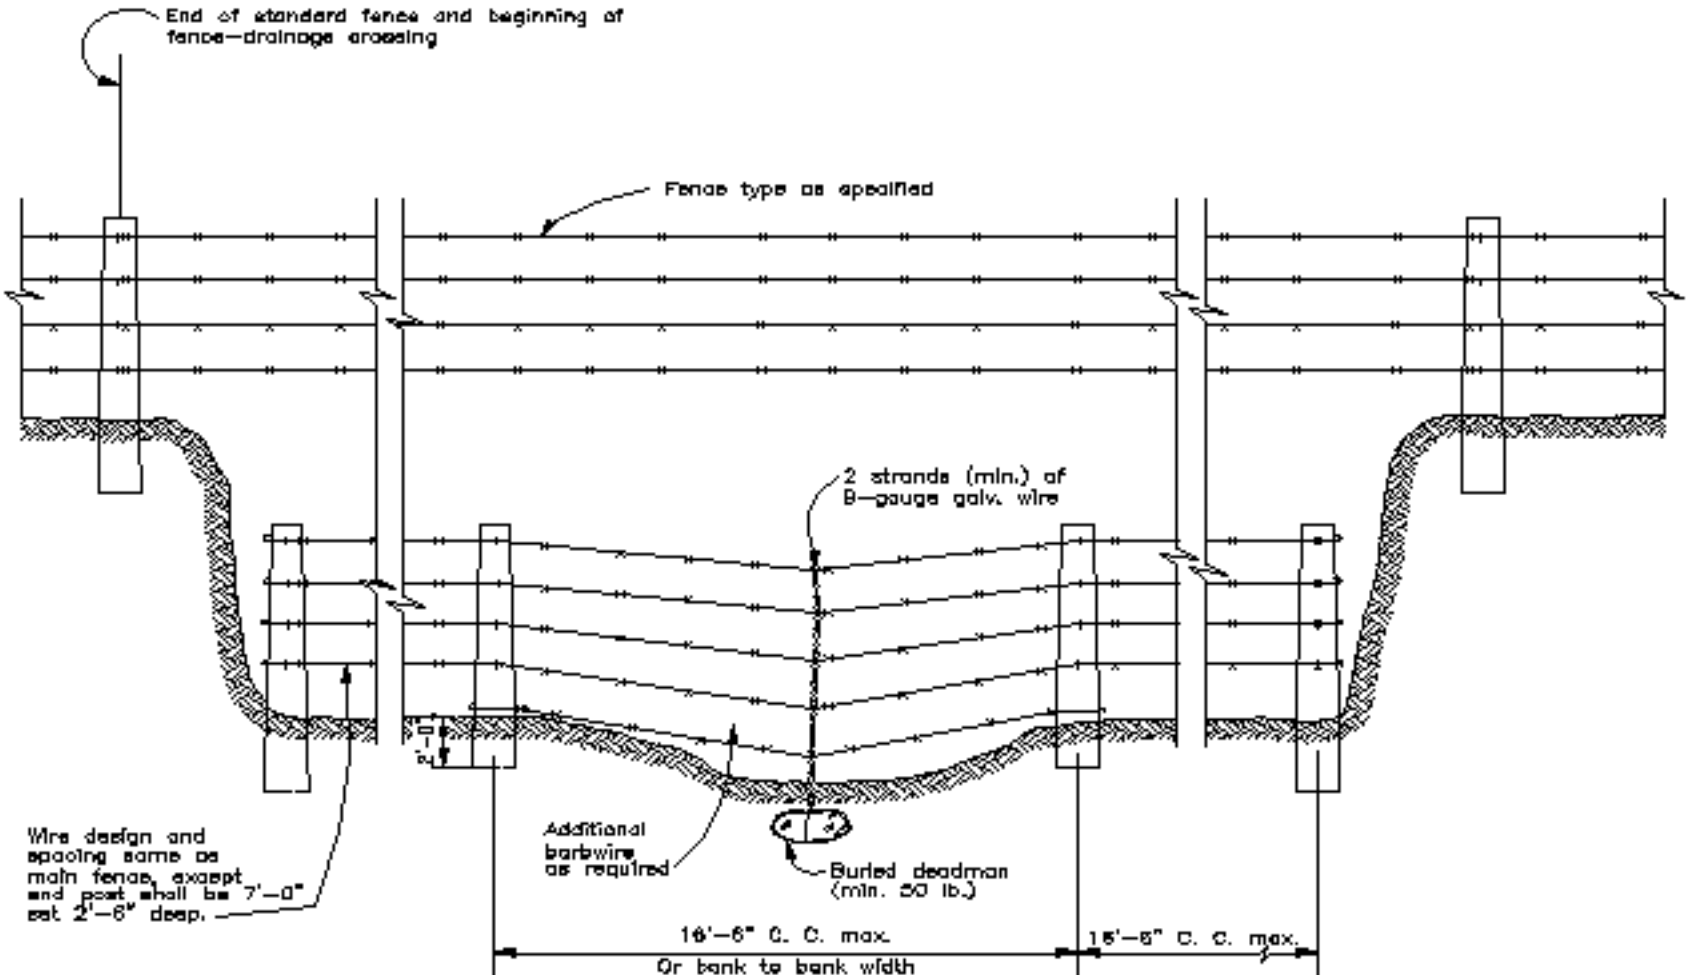
End of standard fence and beginning of fence—drainage crossing
Fence type as specified
2 strands (min.) of 8—gauge galv. wire
Wire design and spacing same as main fence, except end post shall be 7'—0" set 2'—6" deep.
Additional barbwire as required
Buried deadman (min. 50 lb.)
16'—6" C. C. max.
Or bank to bank width
16'—6" C. C. max.