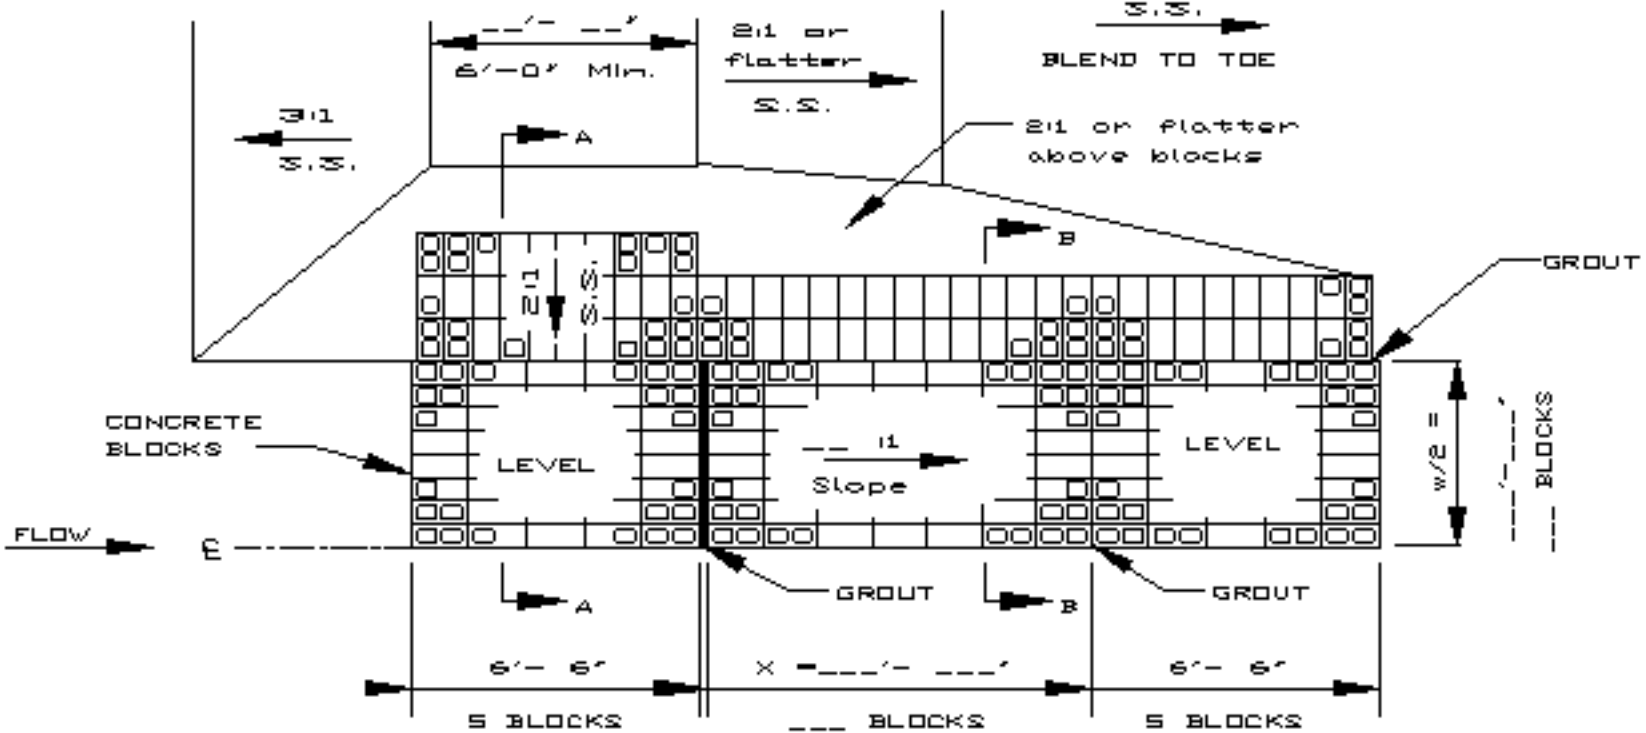
__'- __'
6'-0" Min.
2:1 or flatter
S.S.
S.S.
BLEND TO TOE
3:1
S.S.
A
2:1 or flatter above blocks
B
GROUT
2:1
S.S.
CONCRETE BLOCKS
LEVEL
__ :1
Slope
LEVEL
w/2 =
__'-__' BLOCKS
FLOW
℄
A
GROUT
B
GROUT
6'- 6"
X =___'- ___'
6'- 6"
5 BLOCKS
___ BLOCKS
5 BLOCKS

HALF PLAN