DETAIL 23B - AT GRADE INLET PROTECTION

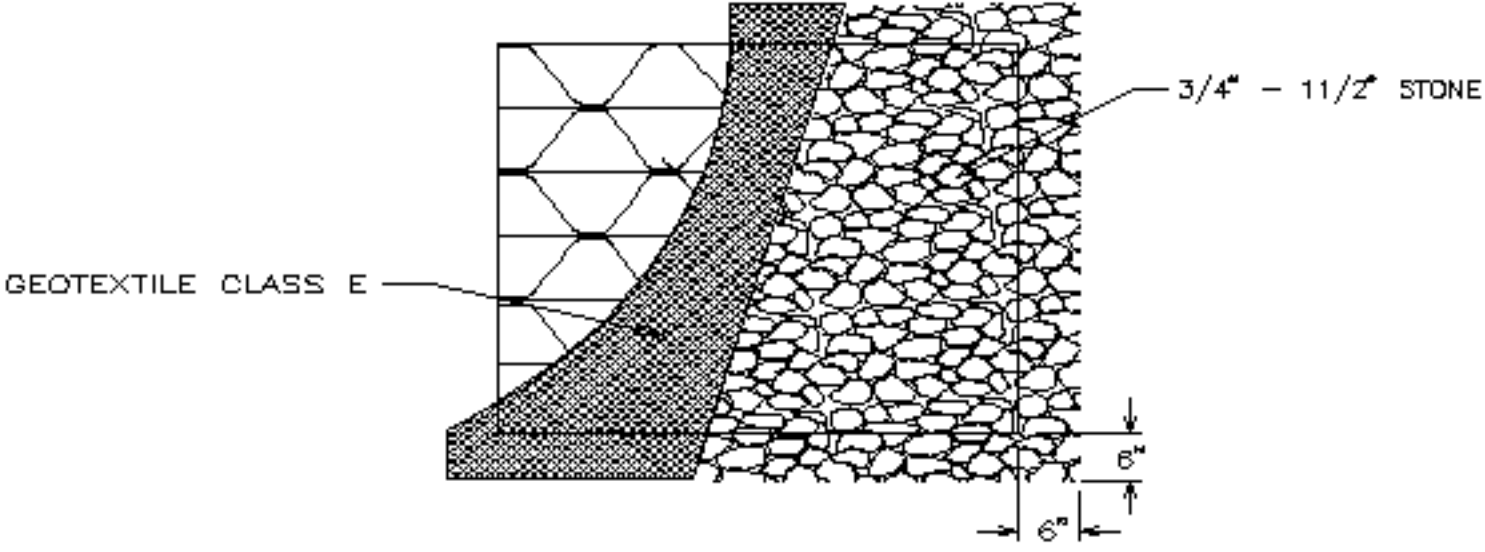

PLAN/CUT AWAY VIEW