DETAIL 29 – SERRATED SLOPES

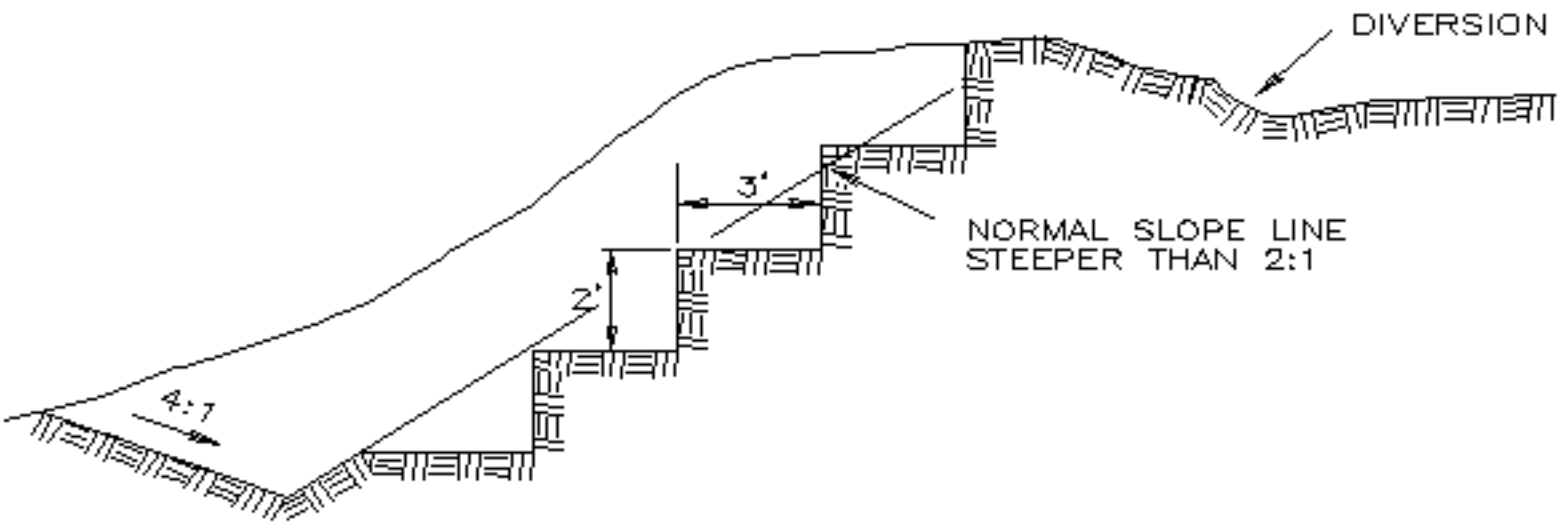

TYPICAL SECTION