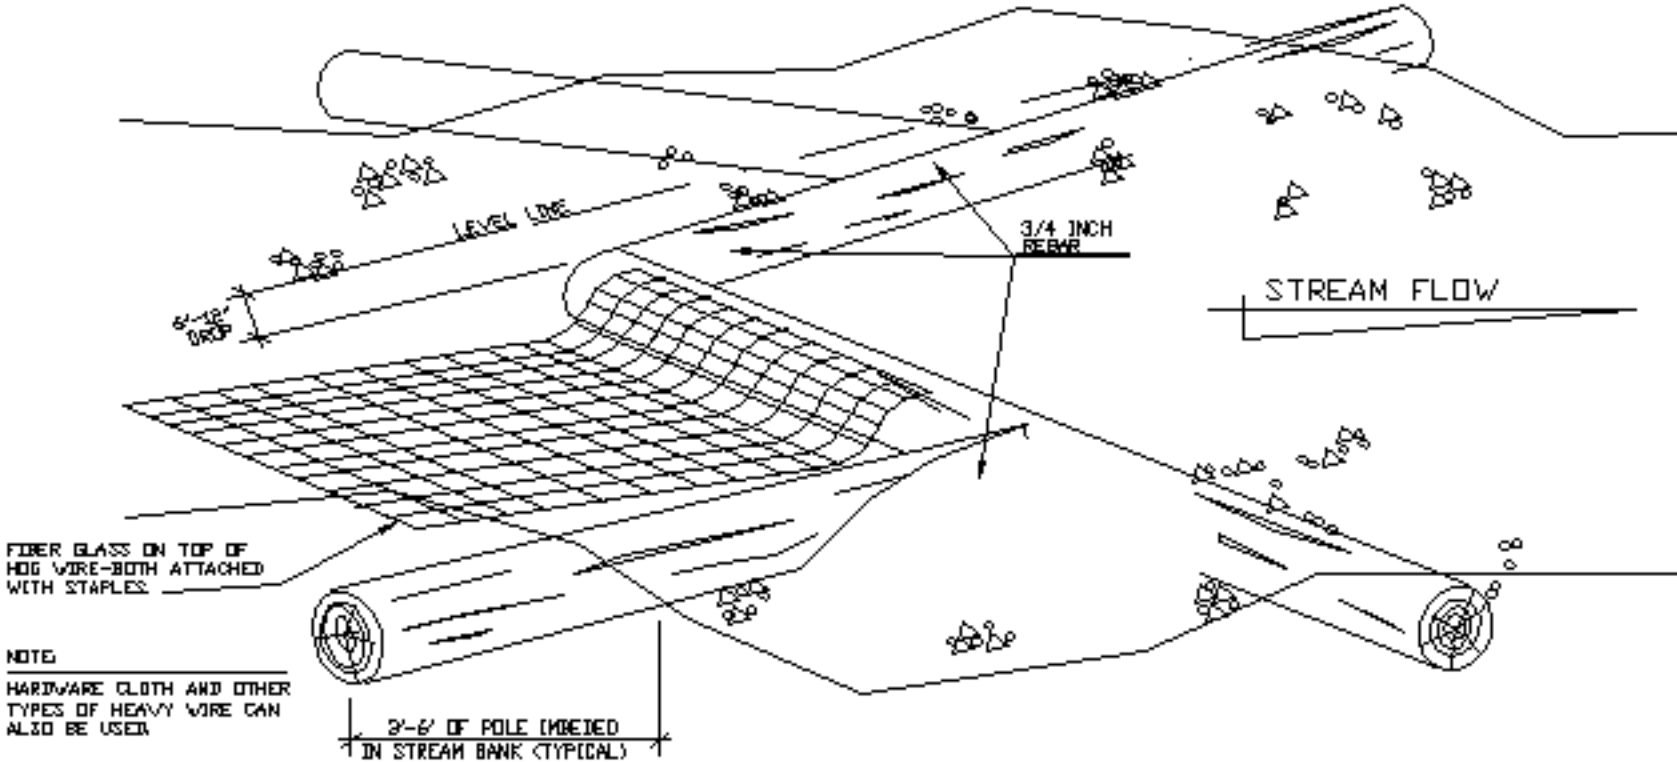

SCHEMATIC DESIGN OF

WEDGE DAM