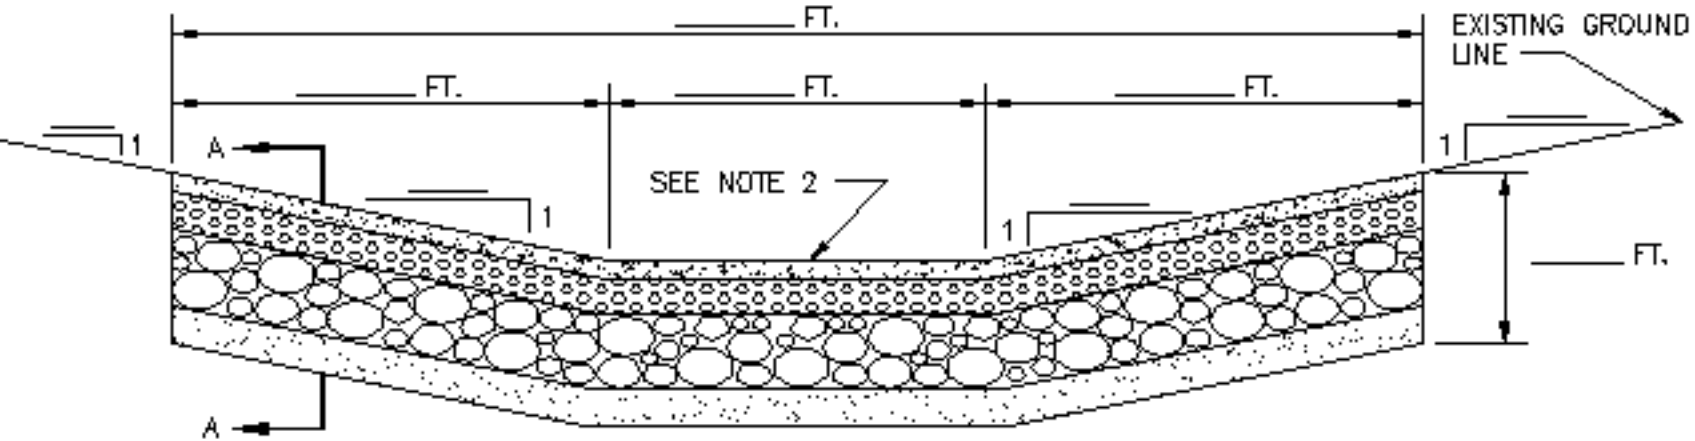

PROFILE ALONG CENTERLINE OF CROSSING

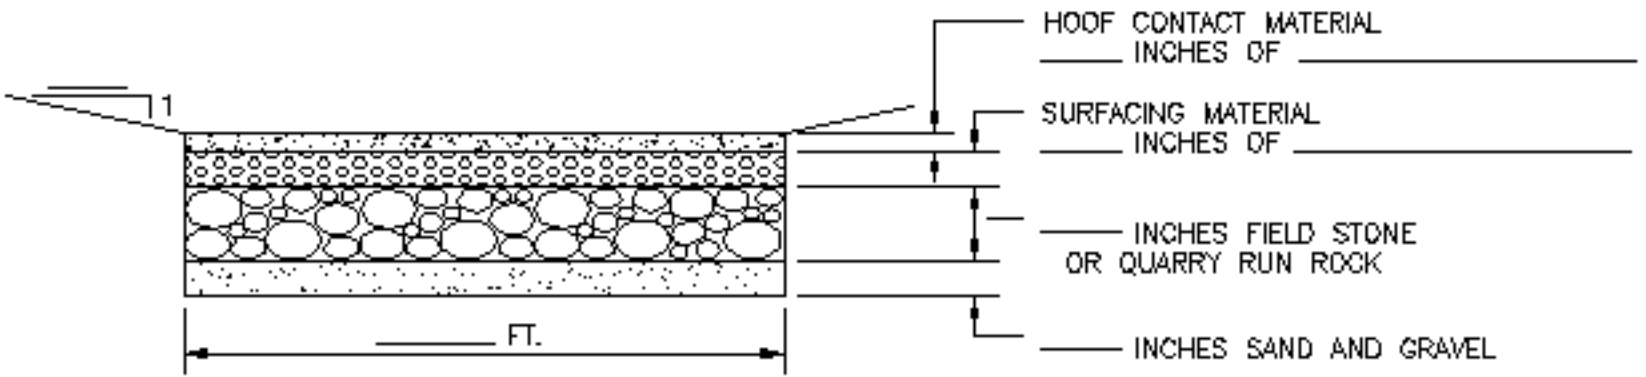

SECTION A–A