Quincy Pumping Plant Units #3 and #4

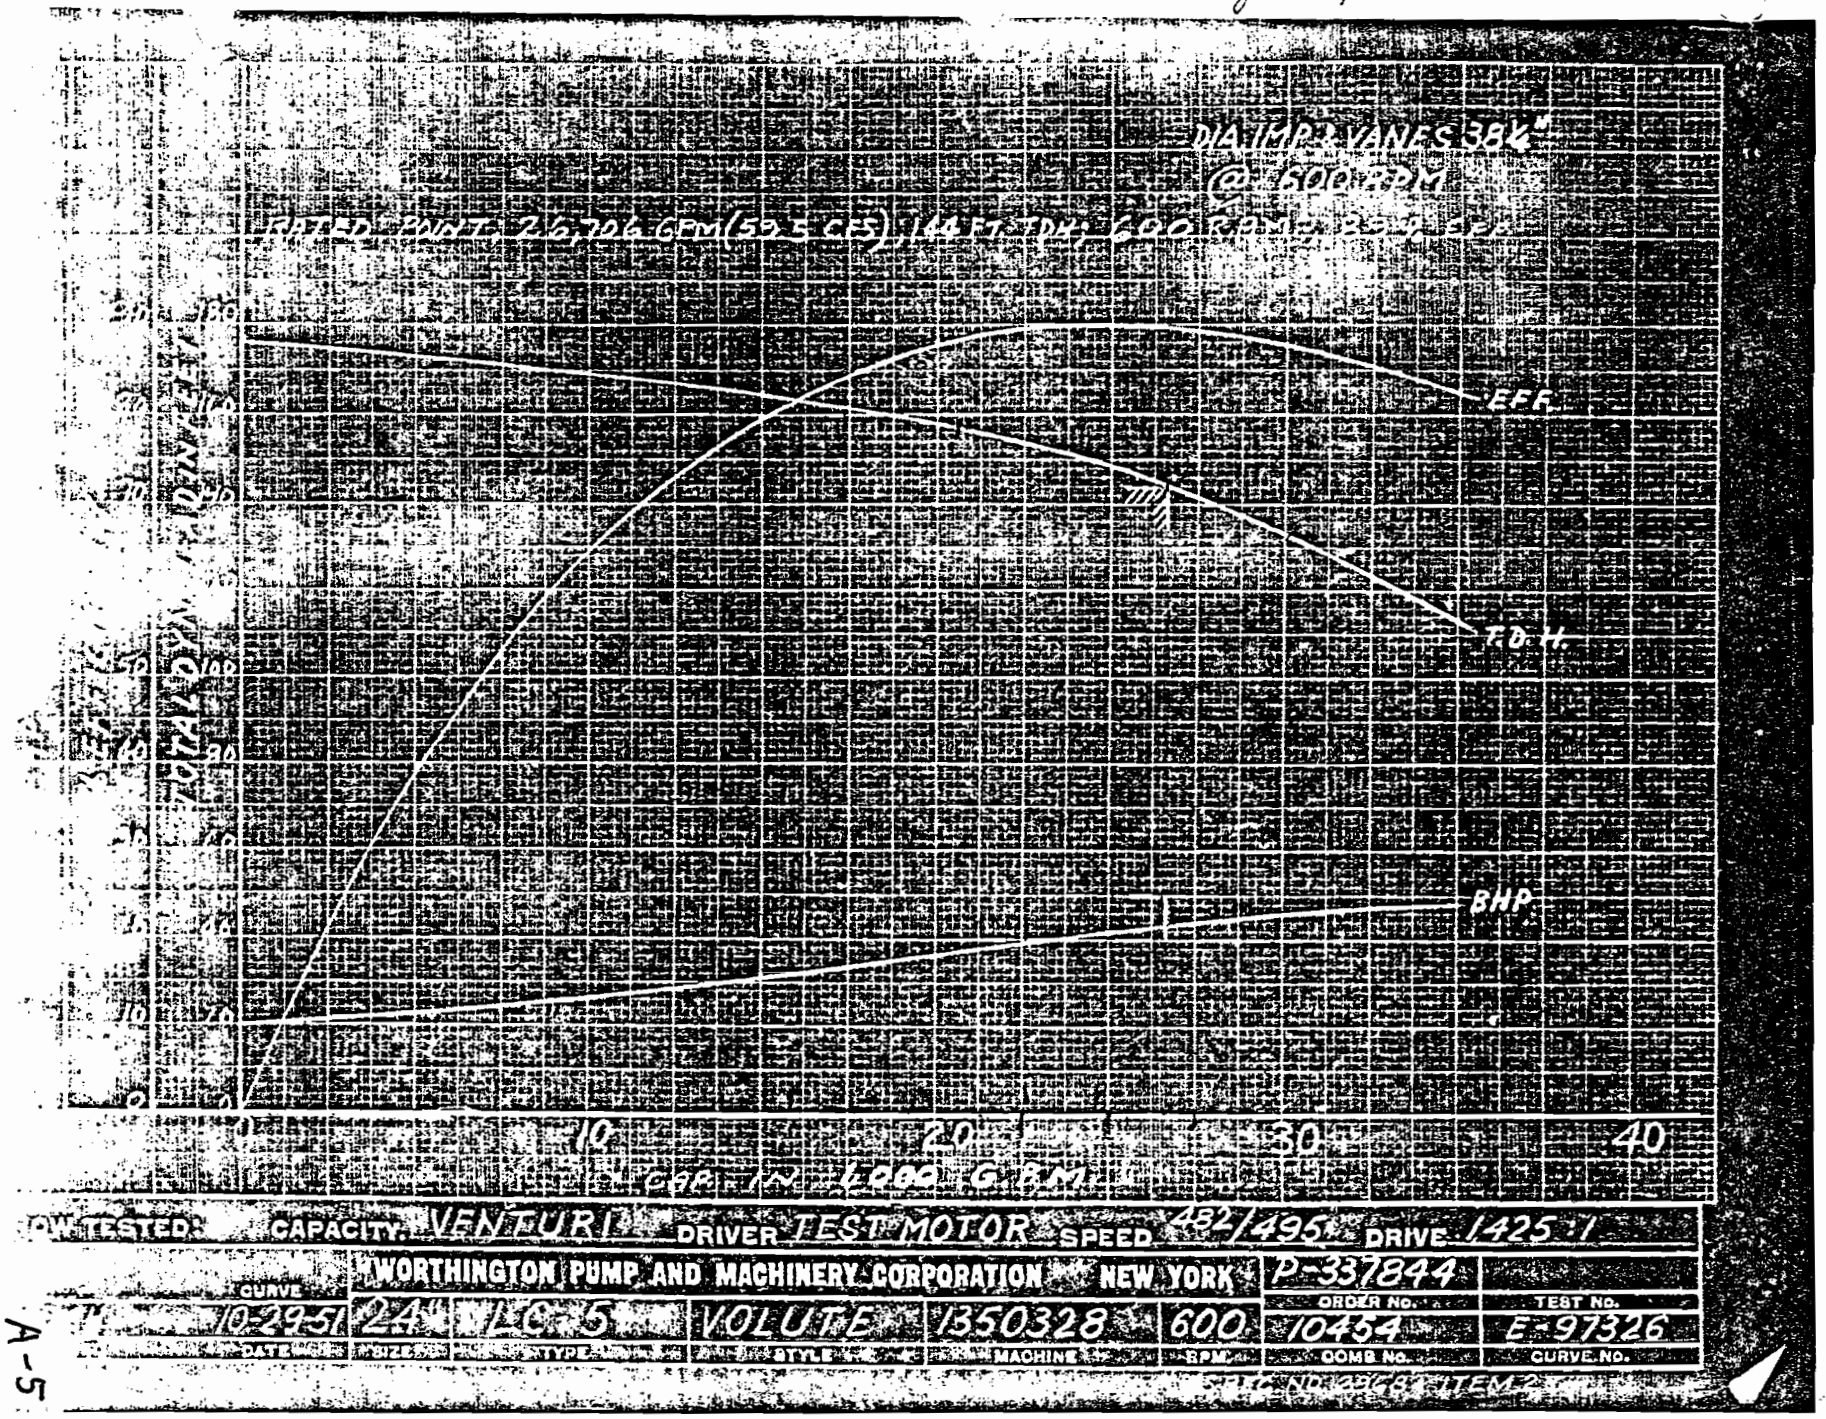

A-5