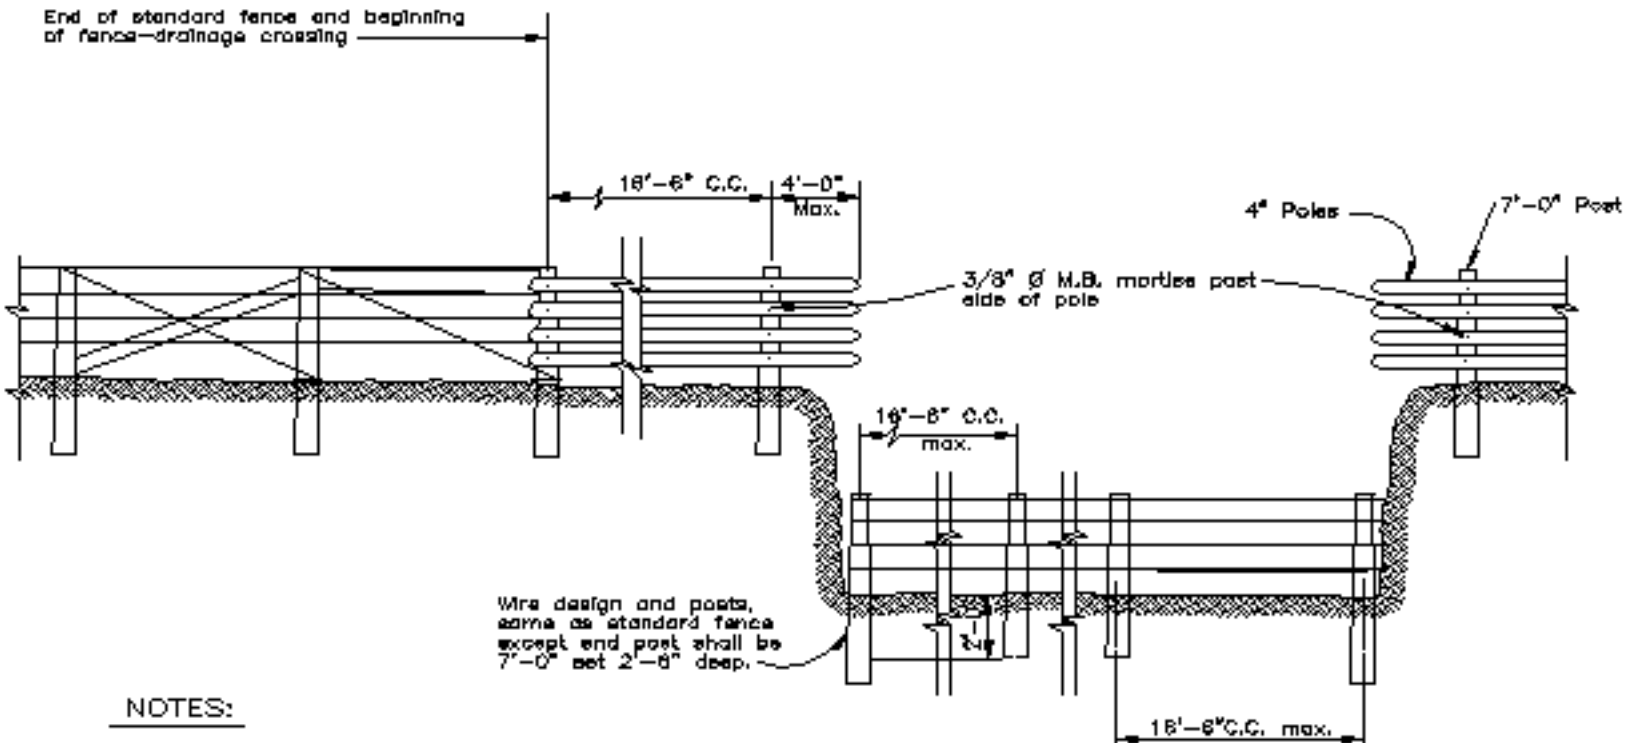

NOTES:

1. Staple wire on downstream side of posts in channel.
2. Rough sawn 2 x 4's may be substituted for poles.