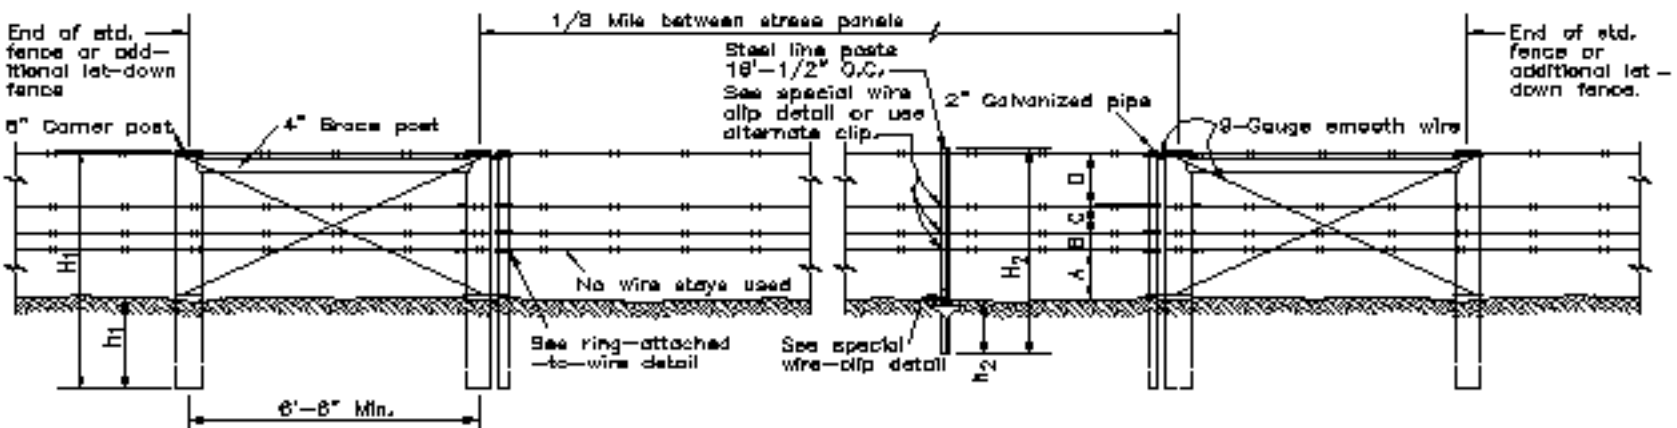

FENCE DETAIL

LAY-DOWN FENCE