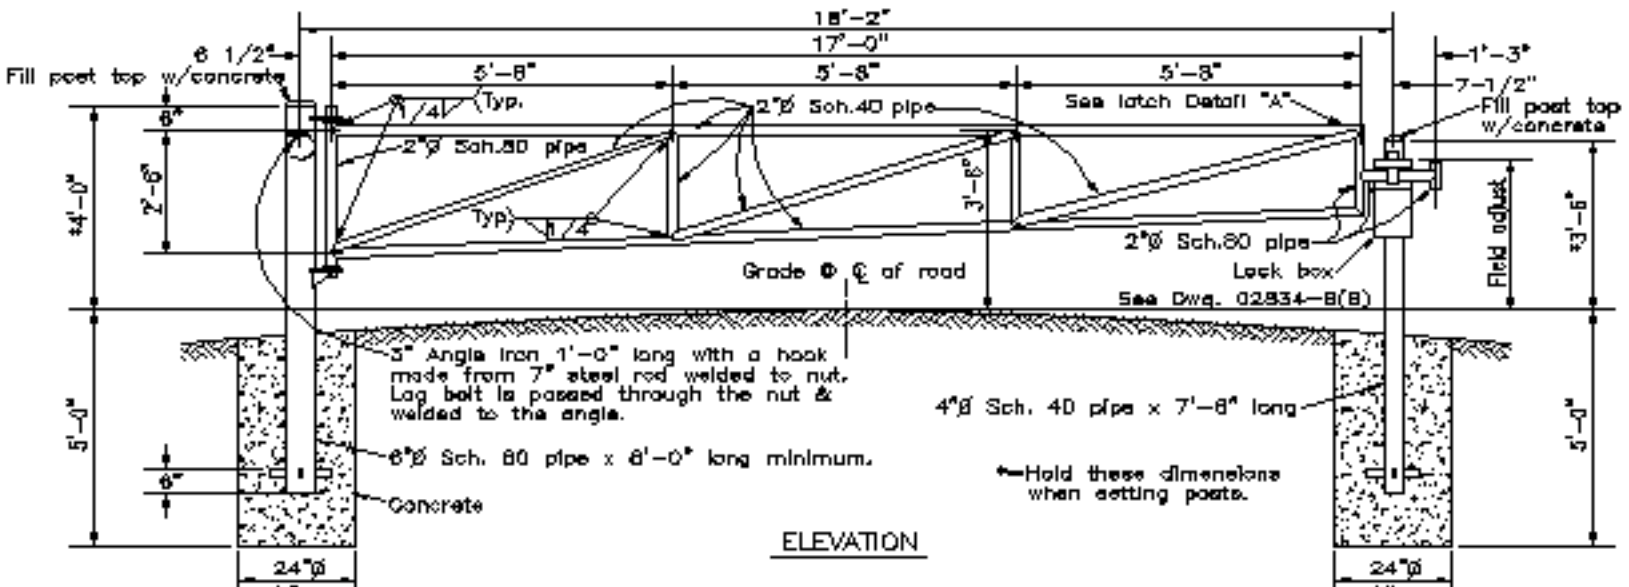


# STEEL PIPE GATE