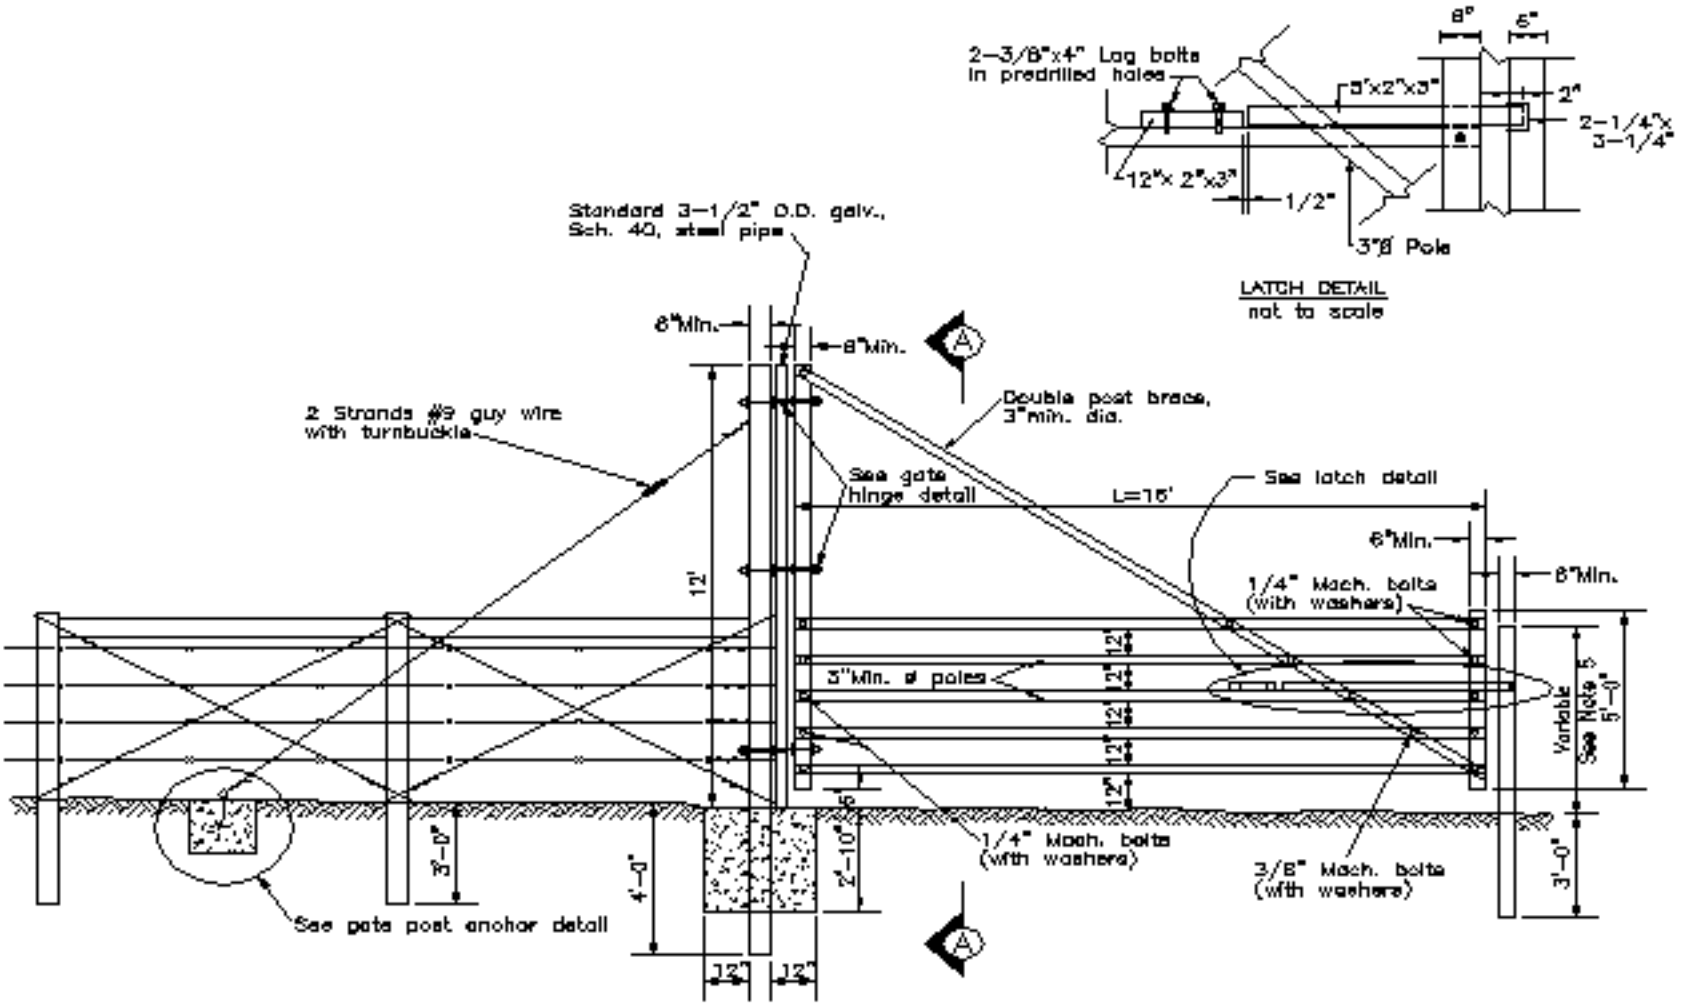
2-3/8"x4" Lag bolts in predrilled holes
3"x2"x3"
8"
6"
2"
2-1/4"x 3-1/4"
12"x 2"x3"
1/2"
3"ø Pole
LATCH DETAIL
not to scale
Standard 3-1/2" O.D. galv., Sch. 40, steel pipe
8"Min.
8"Min.
A
2 Strands #9 guy wire with turnbuckle
Double post brace, 3"min. dia.
See gate hinge detail
L=16'
See latch detail
6"Min.
8"Min.
1/4" Mach. bolts (with washers)
12'
3"Min. ø poles
12"
12"
12"
12"
12"
Variable
See Note 5
5'-0"
3'-0"
3'-0"
4'-0"
2'-10"
1/4" Mach. bolts (with washers)
3/8" Mach. bolts (with washers)
See gate post anchor detail
12"
12"
A