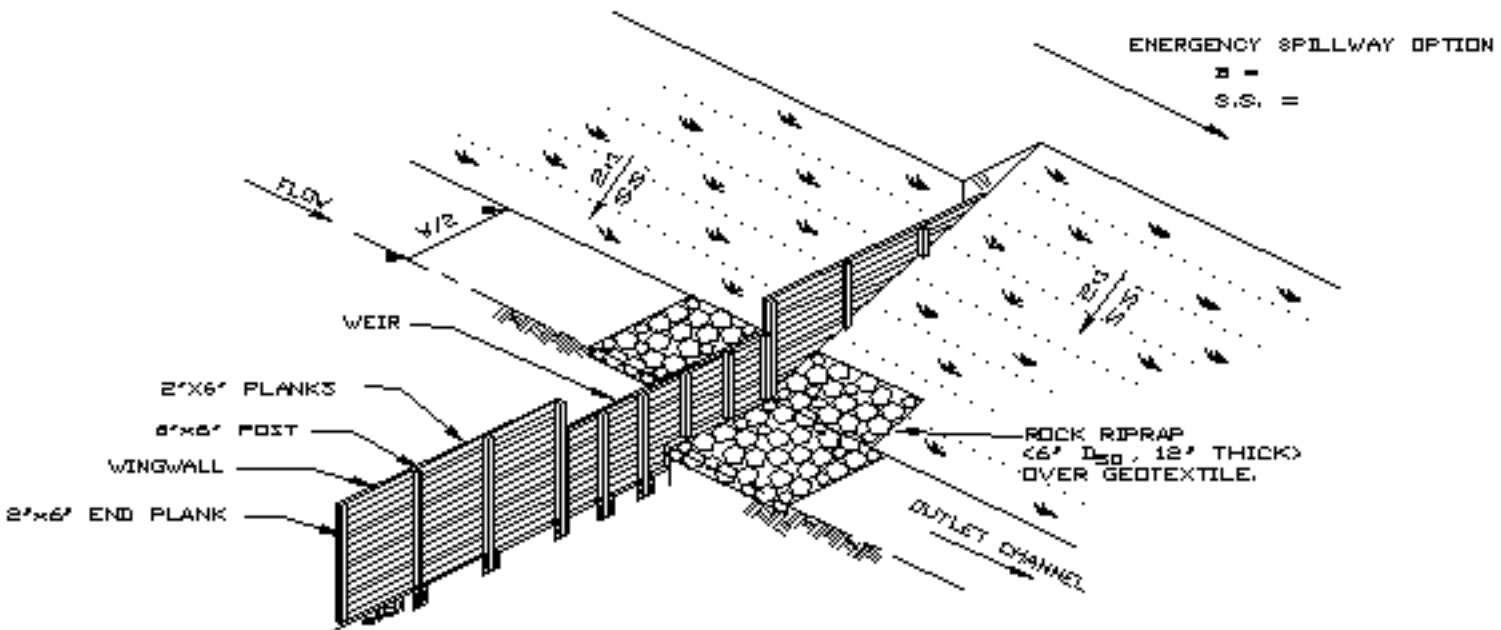
ENERGENCY SPILLWAY OPTION
B =
S.S. =
FLOW
V/2
2:1
S.S.
2:1
S.S.
WEIR
2"X6" PLANKS
8"x8" POST
WINGWALL
2"x6" END PLANK
ROCK RIPRAP
<6" D50, 12" THICK>
OVER GEOTEXTILE.
OUTLET CHANNEL

ISOMETRIC