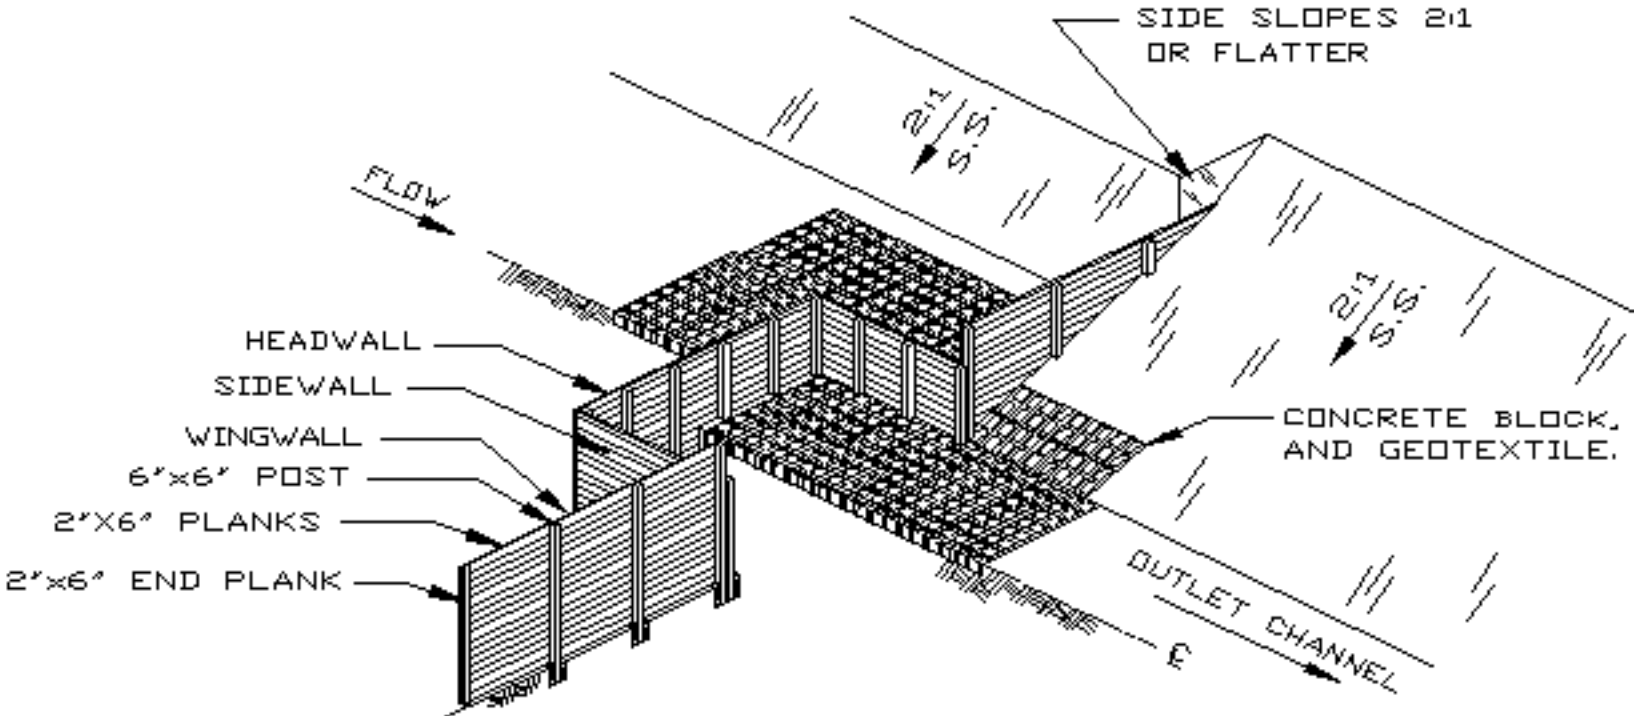

ISOMETRIC

NOT T