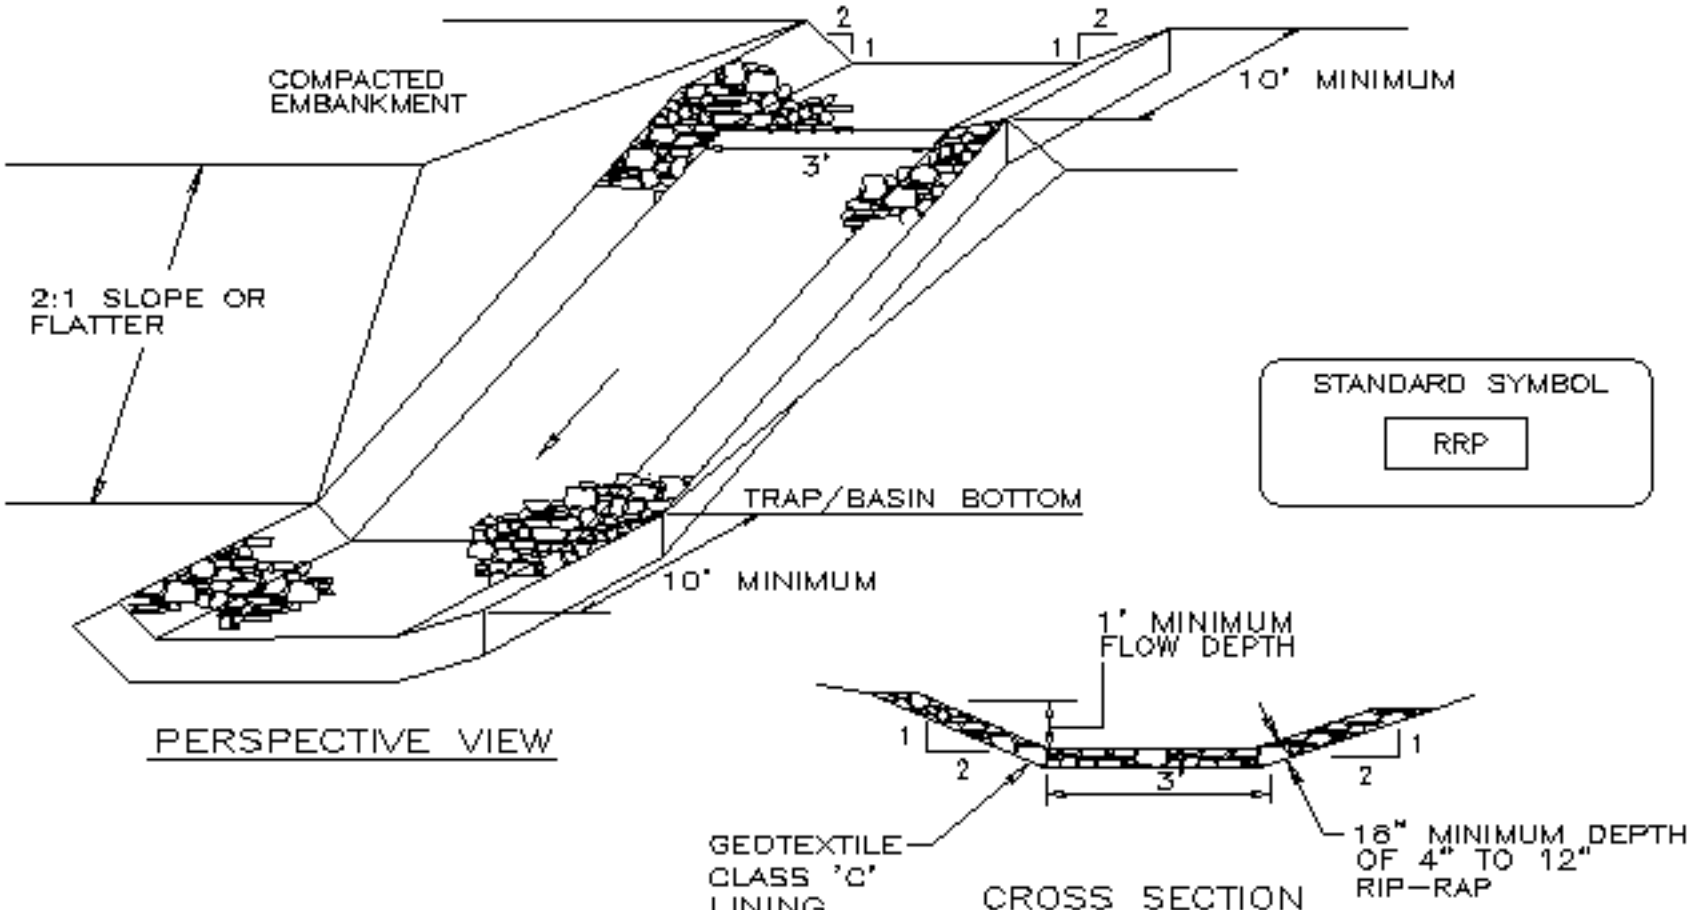

DETAIL 5 - RIP-RAP INFLOW PROTECTION