DETAIL 10 - RIP-RAP OUTLET SEDIMENT TRAP - ST III

TOP OF COMPACTED EMBANKMENT MINIMUM 1' ABOVE TOP OF STONE LINING, MAXIMUM 4" ABOVE EXISTING GROUND

BOTTOM WIDTH OF WEIR (b) MINIMUM DEPTH OF CHANNEL (a)

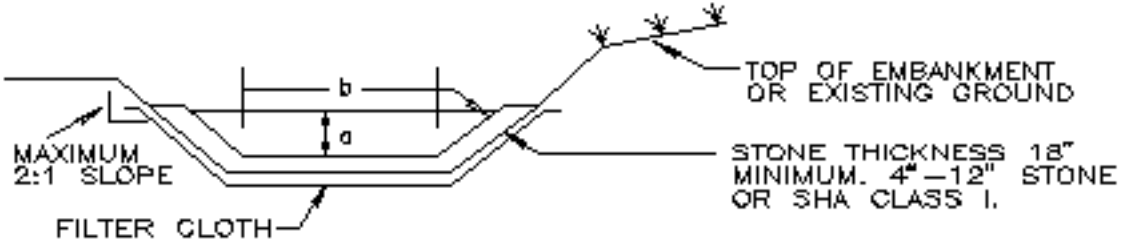

CROSS SECTION

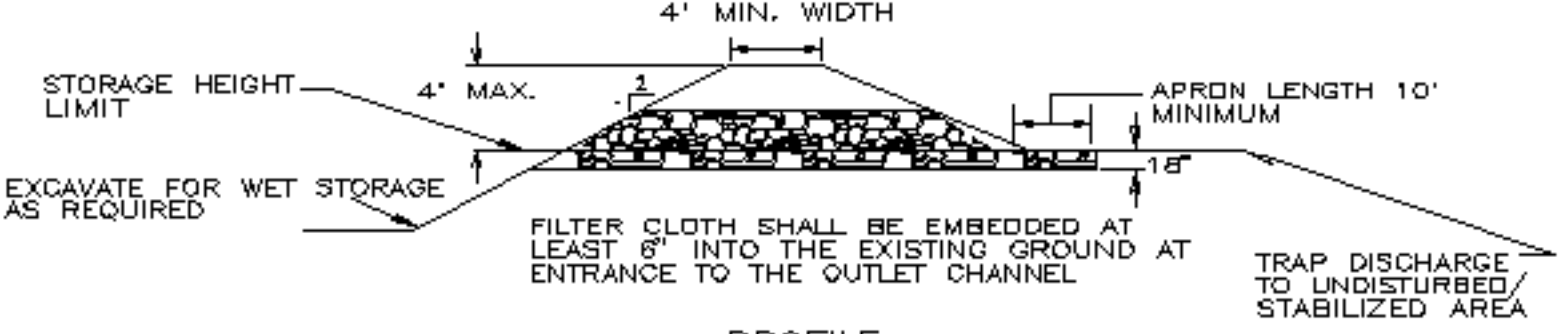

PROFILE