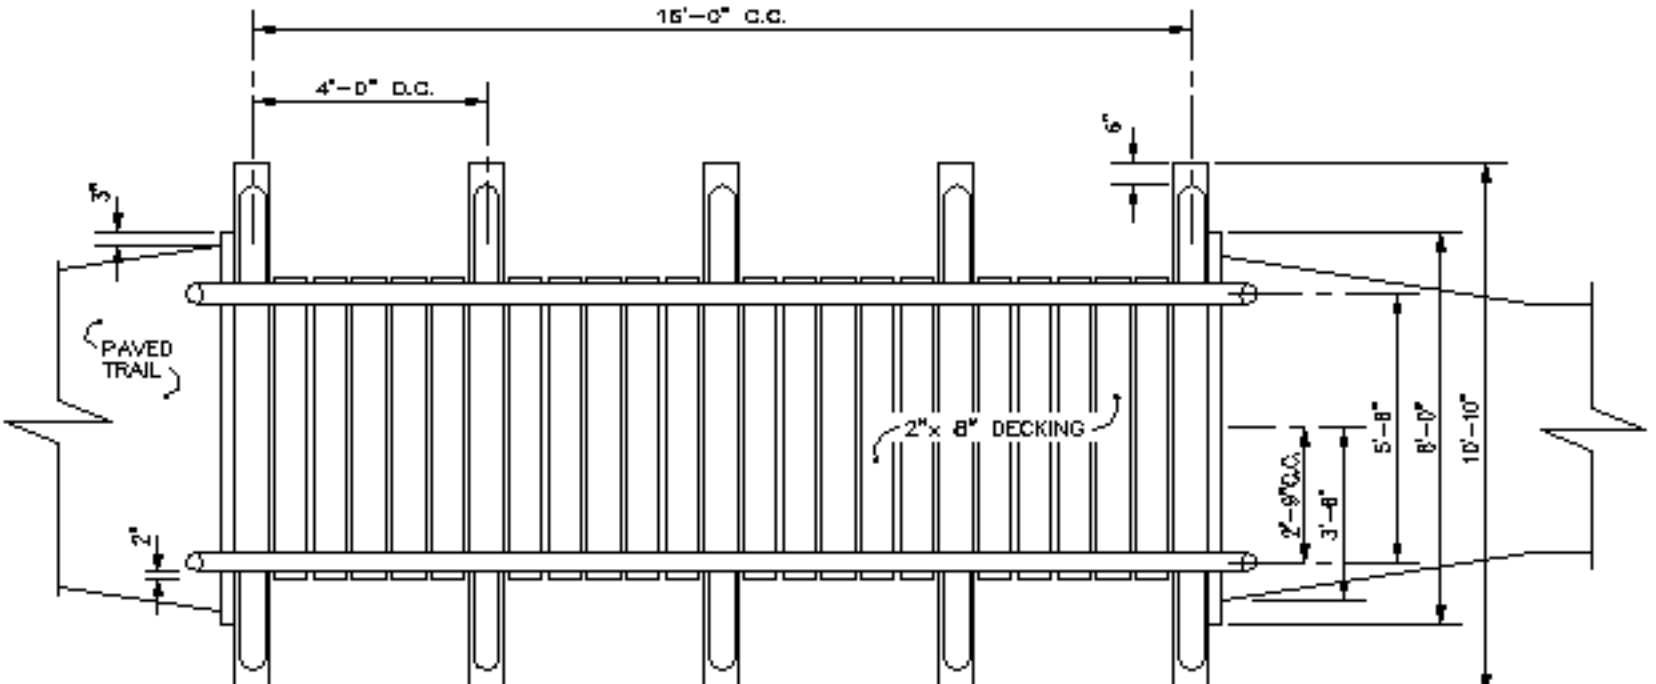


PLAN VIEW