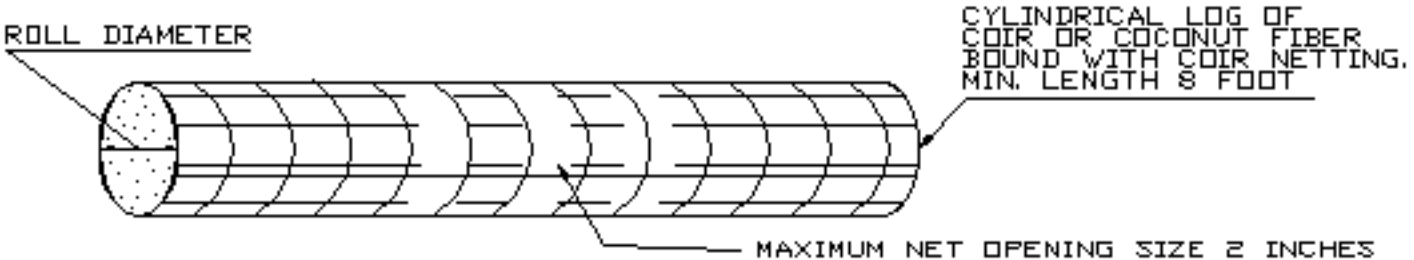

FIBER ROLL REVETMENT

not to scale

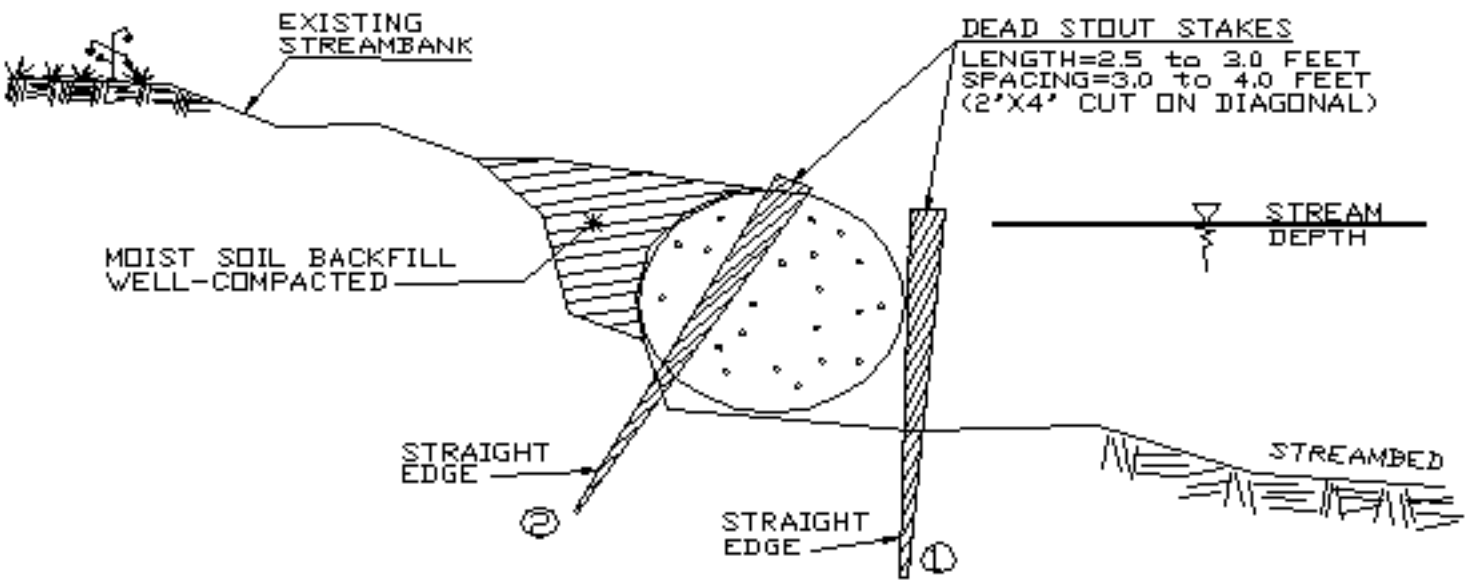

FIBER ROLL CROSS-SECTION