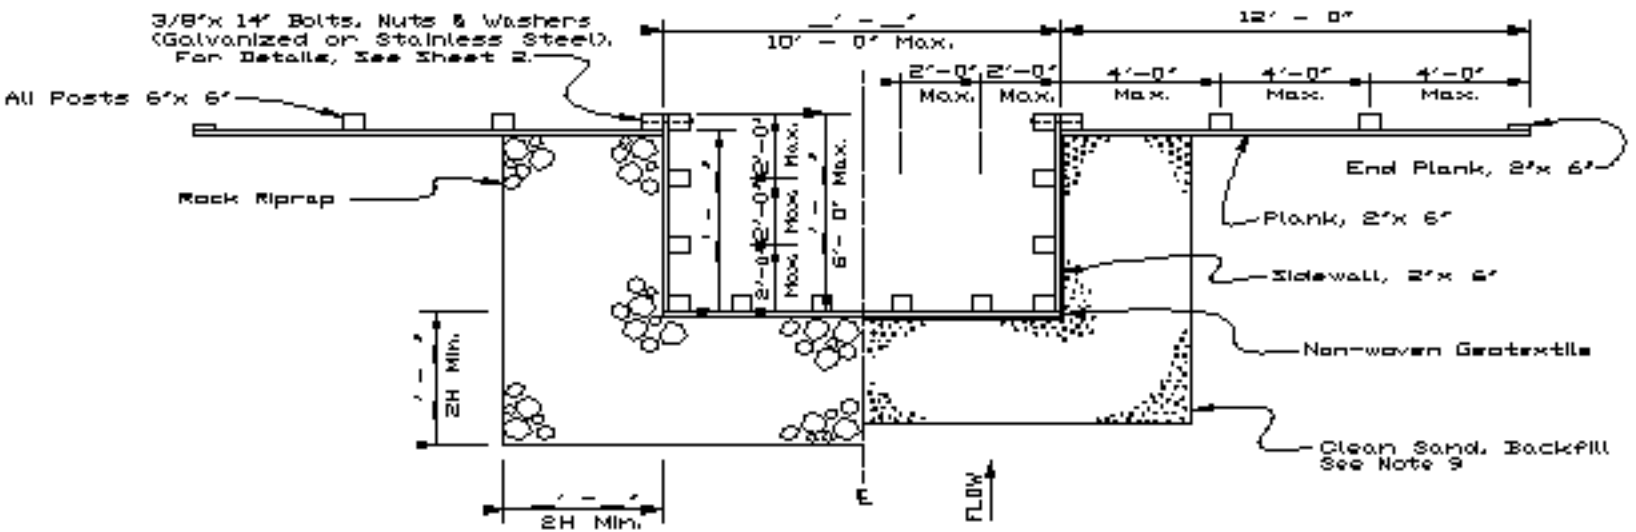
3/8"x 14" Bolts, Nuts & Washers
(Galvanized or Stainless Steel).
For Details, See Sheet 2.
10' - 0" Max.
12' - 0"
2'-0" Max.
2'-0" Max.
4'-0" Max.
4'-0" Max.
4'-0" Max.
All Posts 6"x 6"
Rock Riprap
End Plank, 2"x 6"
Plank, 2"x 6"
Sidewall, 2"x 6"
Non-woven Geotextile
Clean Sand, Backfill
See Note 9
2H Min.
2H Min.
FLOW

PLAN VIEW