SEDIMENT TRAP

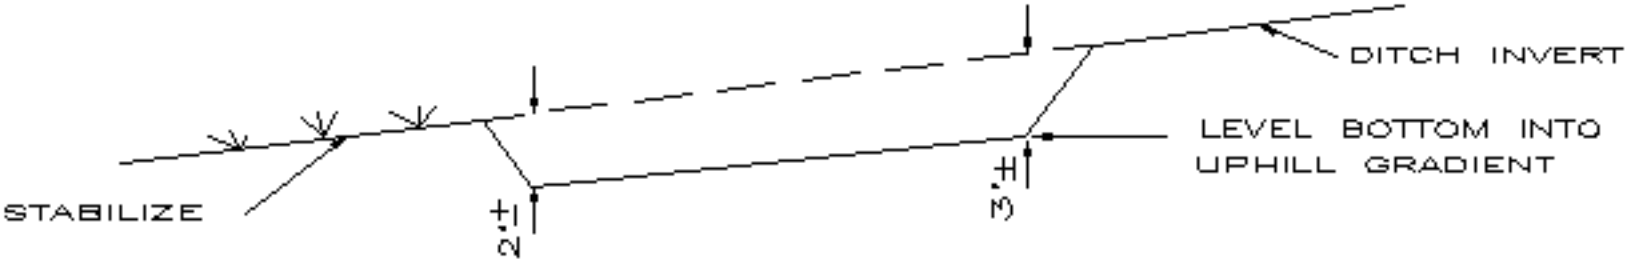

SECTION A–A

SWALE SEDIMENT TRAP

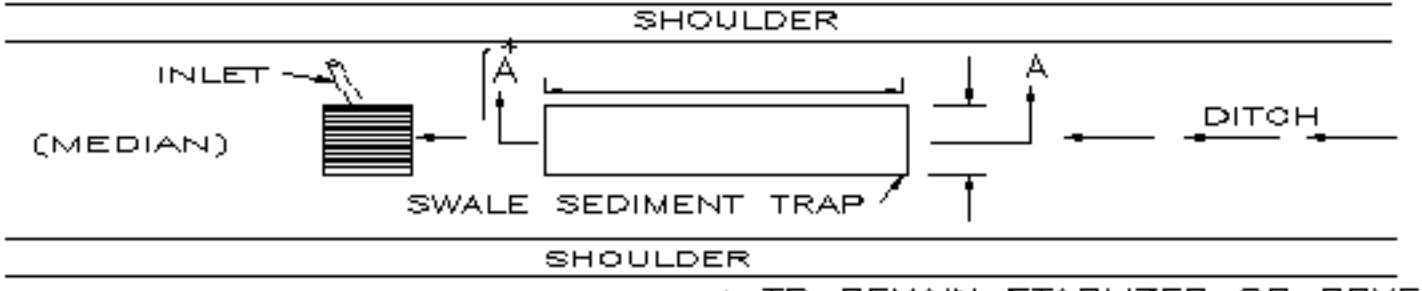

* TO REMAIN STABLIZED OR COVERED WITH A 6" LINING OF 2" STONE