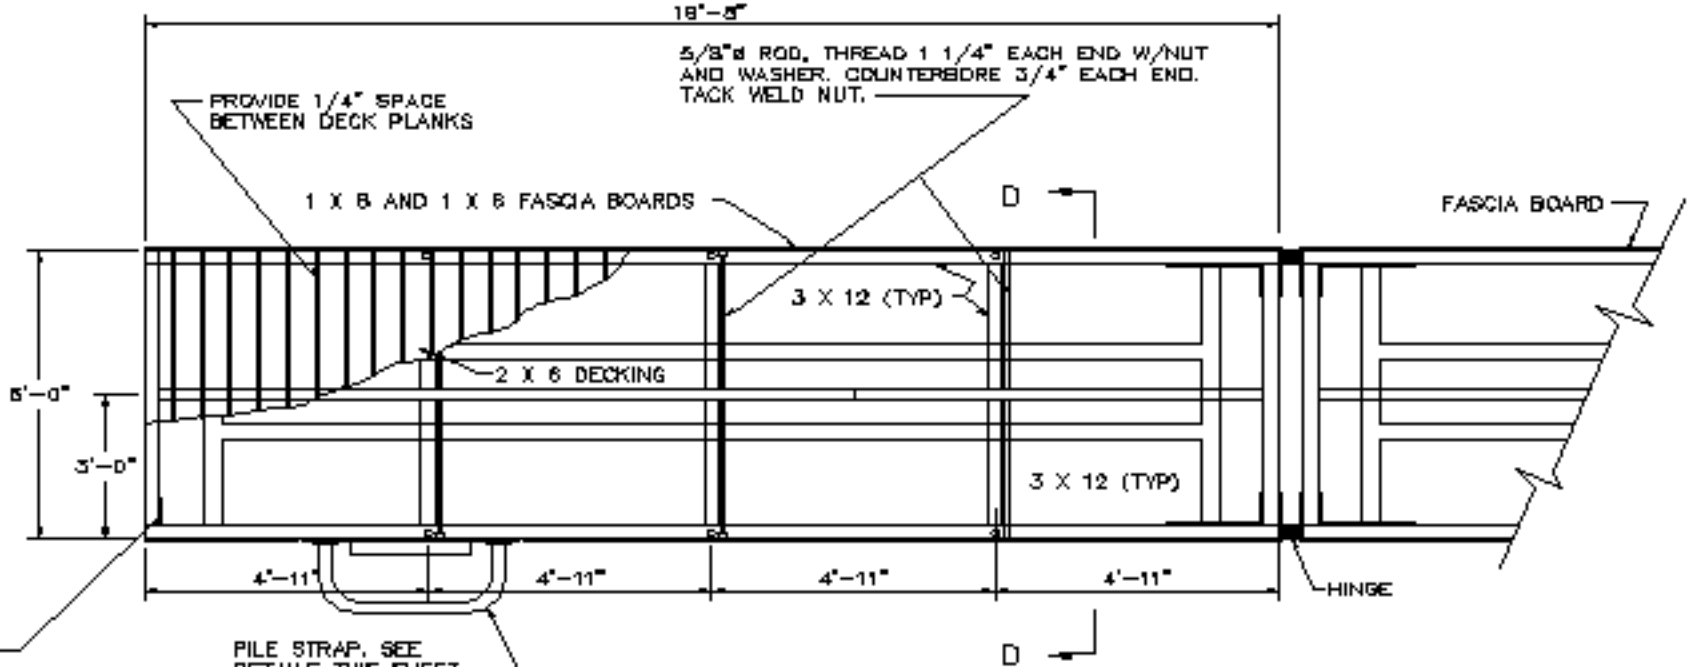

PLAN

FLOATING DOCK/ANCHOR
LDBL6004