# BRUSH MATTING

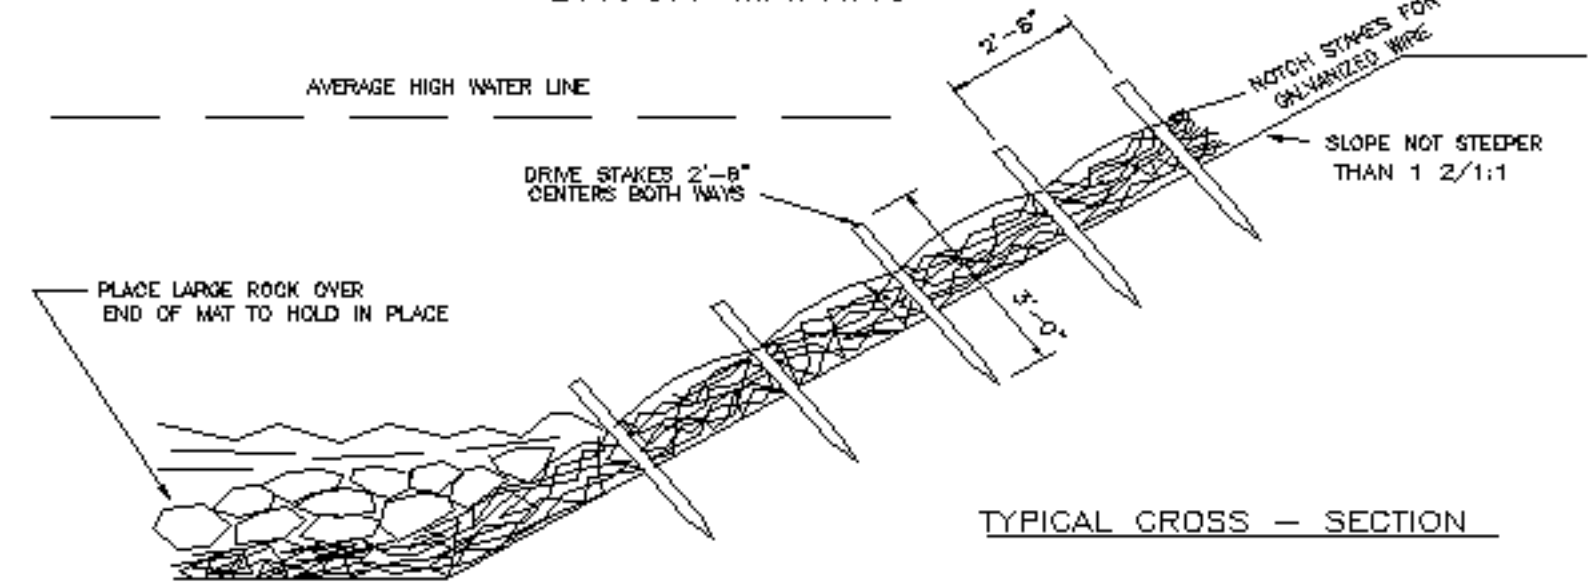


TYPICAL CROSS – SECTION

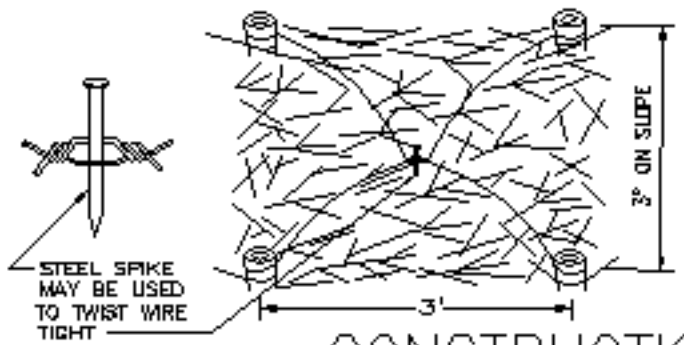

## CONSTRUCTION SPECIFICATIONS